WTCI Documents Database - Data Entry Report

Initial Document Information

File Category ID:	4344 / WTCI - 000054 - SOM	**Date Entered:**	6/20/2006
Delivery Method:	Other	**Date Received:**	9/30/1992
Document Type:	Drawing	**Document Date:**	9/30/1992
Format Type:	Hard Copy	**Number Copies:**	1

Detailed Document Information

Sender ID No.: NA

Primary Organization: SOM

Forwarded by: NA, NA

Forwarded by (Org. Name): Flack & Kurtz

Document ID Number: SOM

Document Author: NA, NA

Document Author 2: NA, NA

Document Author 3: NA, NA

Doc. Author (Org. Name): Flack & Kurtz

Document Addressee: NA

Doc. Address. (Org. Name):

Document Title: P-48 Main roof Plan

Attachments: No

Attachment Title(s):

Technical Categorization

Classification: Materials Agreement

Keywords: WTC 7
Mech/Elec
Drawings

Category Name: Skidmore, Owings, & Merrill LLP

Category Abbrev.: SOM

Room Location: SOM

Cabinet Location: 102

Notes:

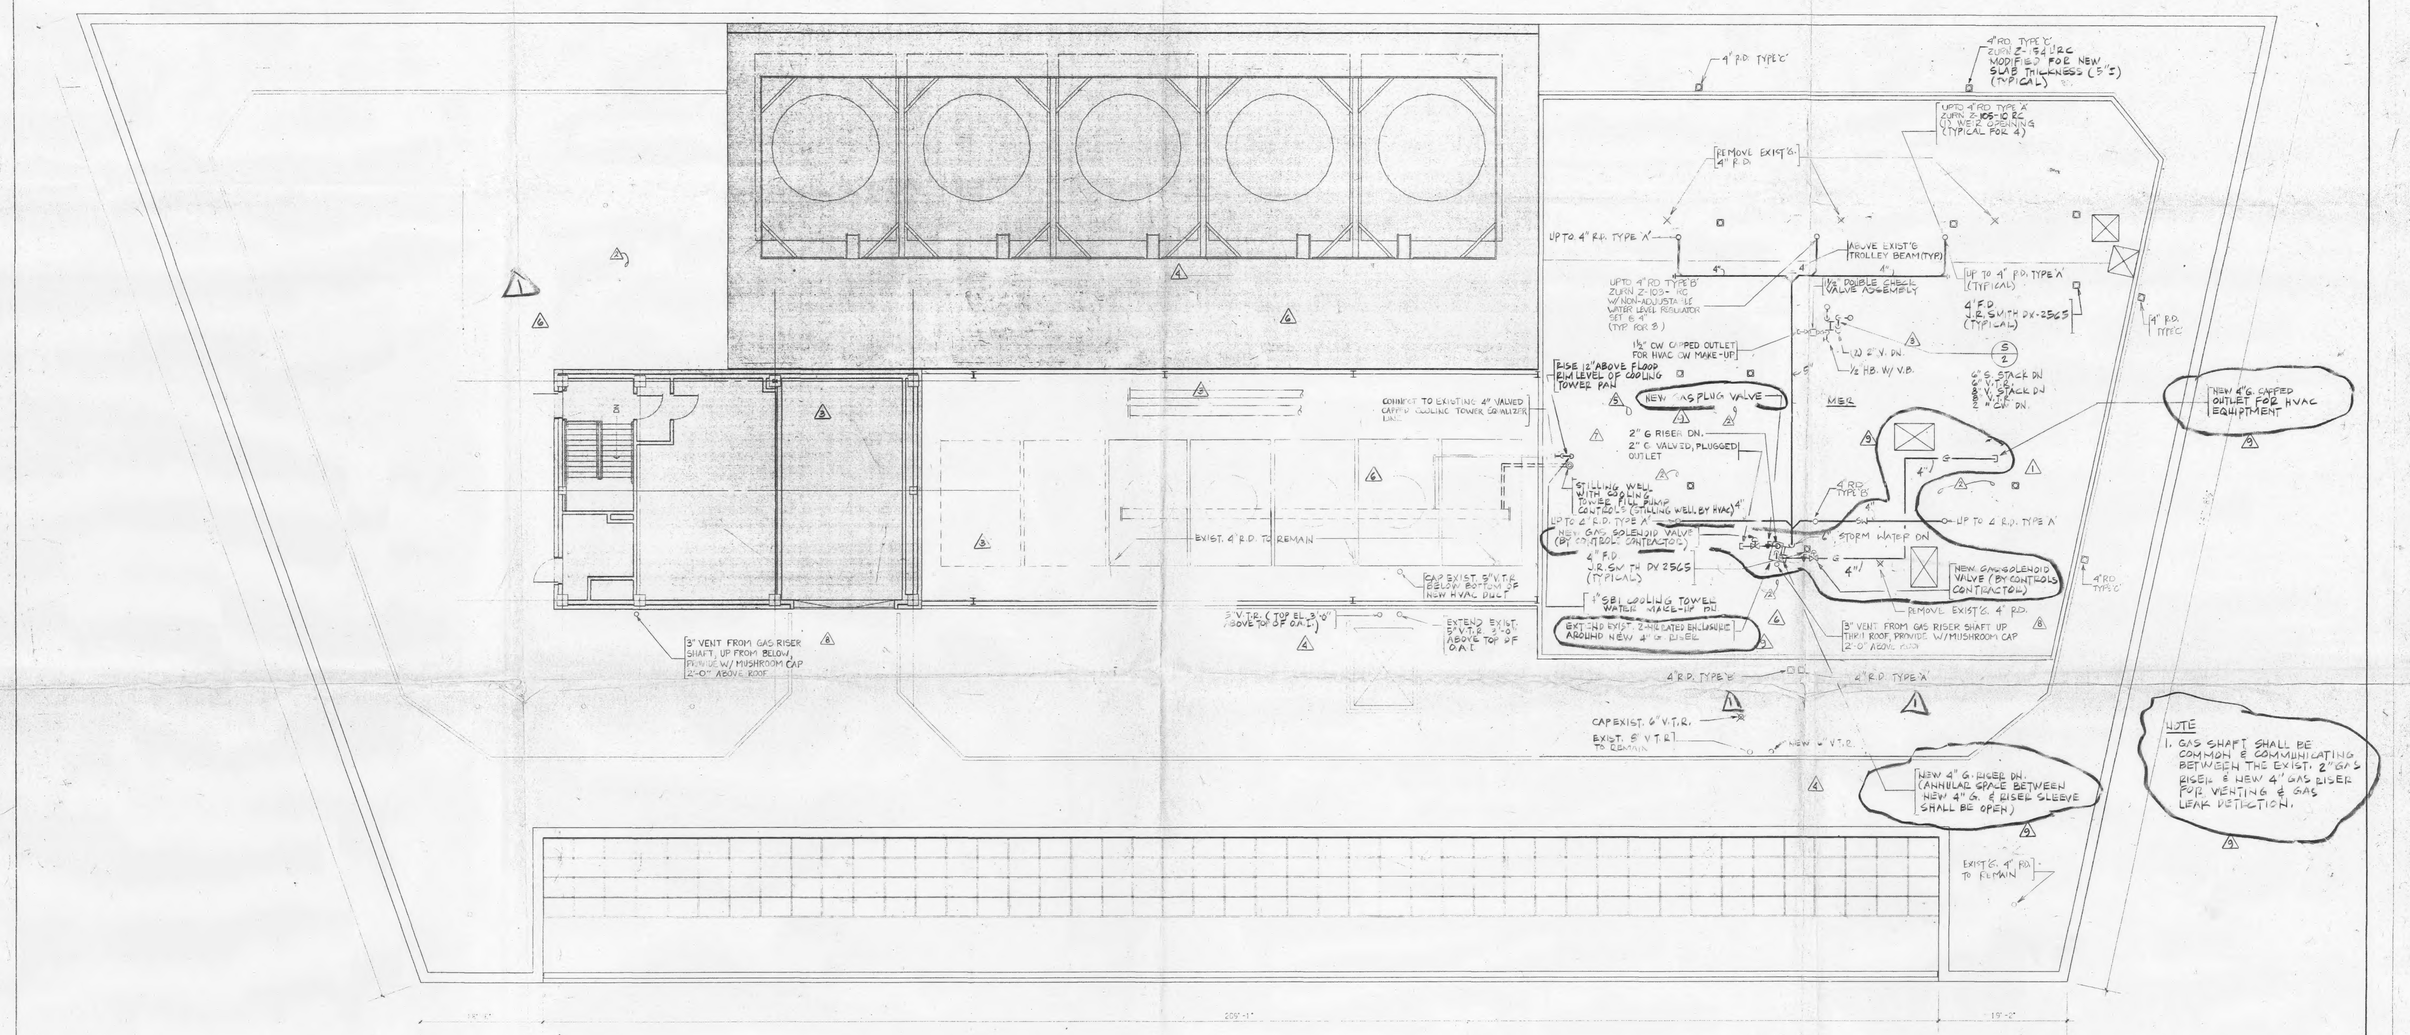

MAIN ROOF PLAN

NOTE:
1. SEE ARCHITECTURAL DRAWINGS FOR DEMISED PREMISES.
2. ALL MER DRAINS TO BE DEEP SEAL TYPE

Salomon Brothers Inc

7 WORLD TRADE CENTER HEADQUARTERS
NEW YORK, NEW YORK 10048

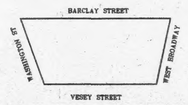

KEY PLAN

NOTES

LEGEND

EXISTING BASE BUILDING

No.	Date	Revision
8	9-30-92	ISSUED FOR BULLET. PLANT INSTALLATION
6	3-22-90	ISSUED FOR BULLETIN Nº 77
7	3-2-90	ISSUED FOR BULLETIN Nº 65
5	12-28-89	ISSUED FOR BULLETIN Nº 30
	10-27-89	ISSUED AS FIELD SKETCH
3	5-16-89	REVISED AS CIRCLED FOR BASE BUILDING MODIFICATION
4	5-22-89	REVISED AS CIRCLED FOR BASE BUILDING MODIFICATION
2	4-6-89	REVISED AS CIRCLED FOR BASE BUILDING MODIFICATION
2	3-1-89	ISSUED FOR PA APPROVAL
1	1-23-89	ISSUED FOR CONSTRUCTION
	12-19-88	ISSUED FOR PORT AUTHORITY APPROVAL OF BASE BLDG. MODIFICATIONS FOR 19th FL & ROOF

SOM
SKIDMORE, OWINGS & MERRILL
ARCHITECTS / ENGINEERS
220 East 42nd St., New York, N.Y. 10017

FLACK AND KURTZ
Mechanical / Electrical Engineers
475 Fifth Avenue, New York, N.Y. 10016

IRWIN G. CANTOR P.C.
Structural Engineers
219 East 42nd St., New York, N.Y. 10017

MAIN ROOF PLAN

© Skidmore, Owings & Merrill, 1988

Project No. 6234-000
Date 29 NOV 88
Scale 1/8" = 1'-0"
Sheet No. P-48

WTC1-54-SOM